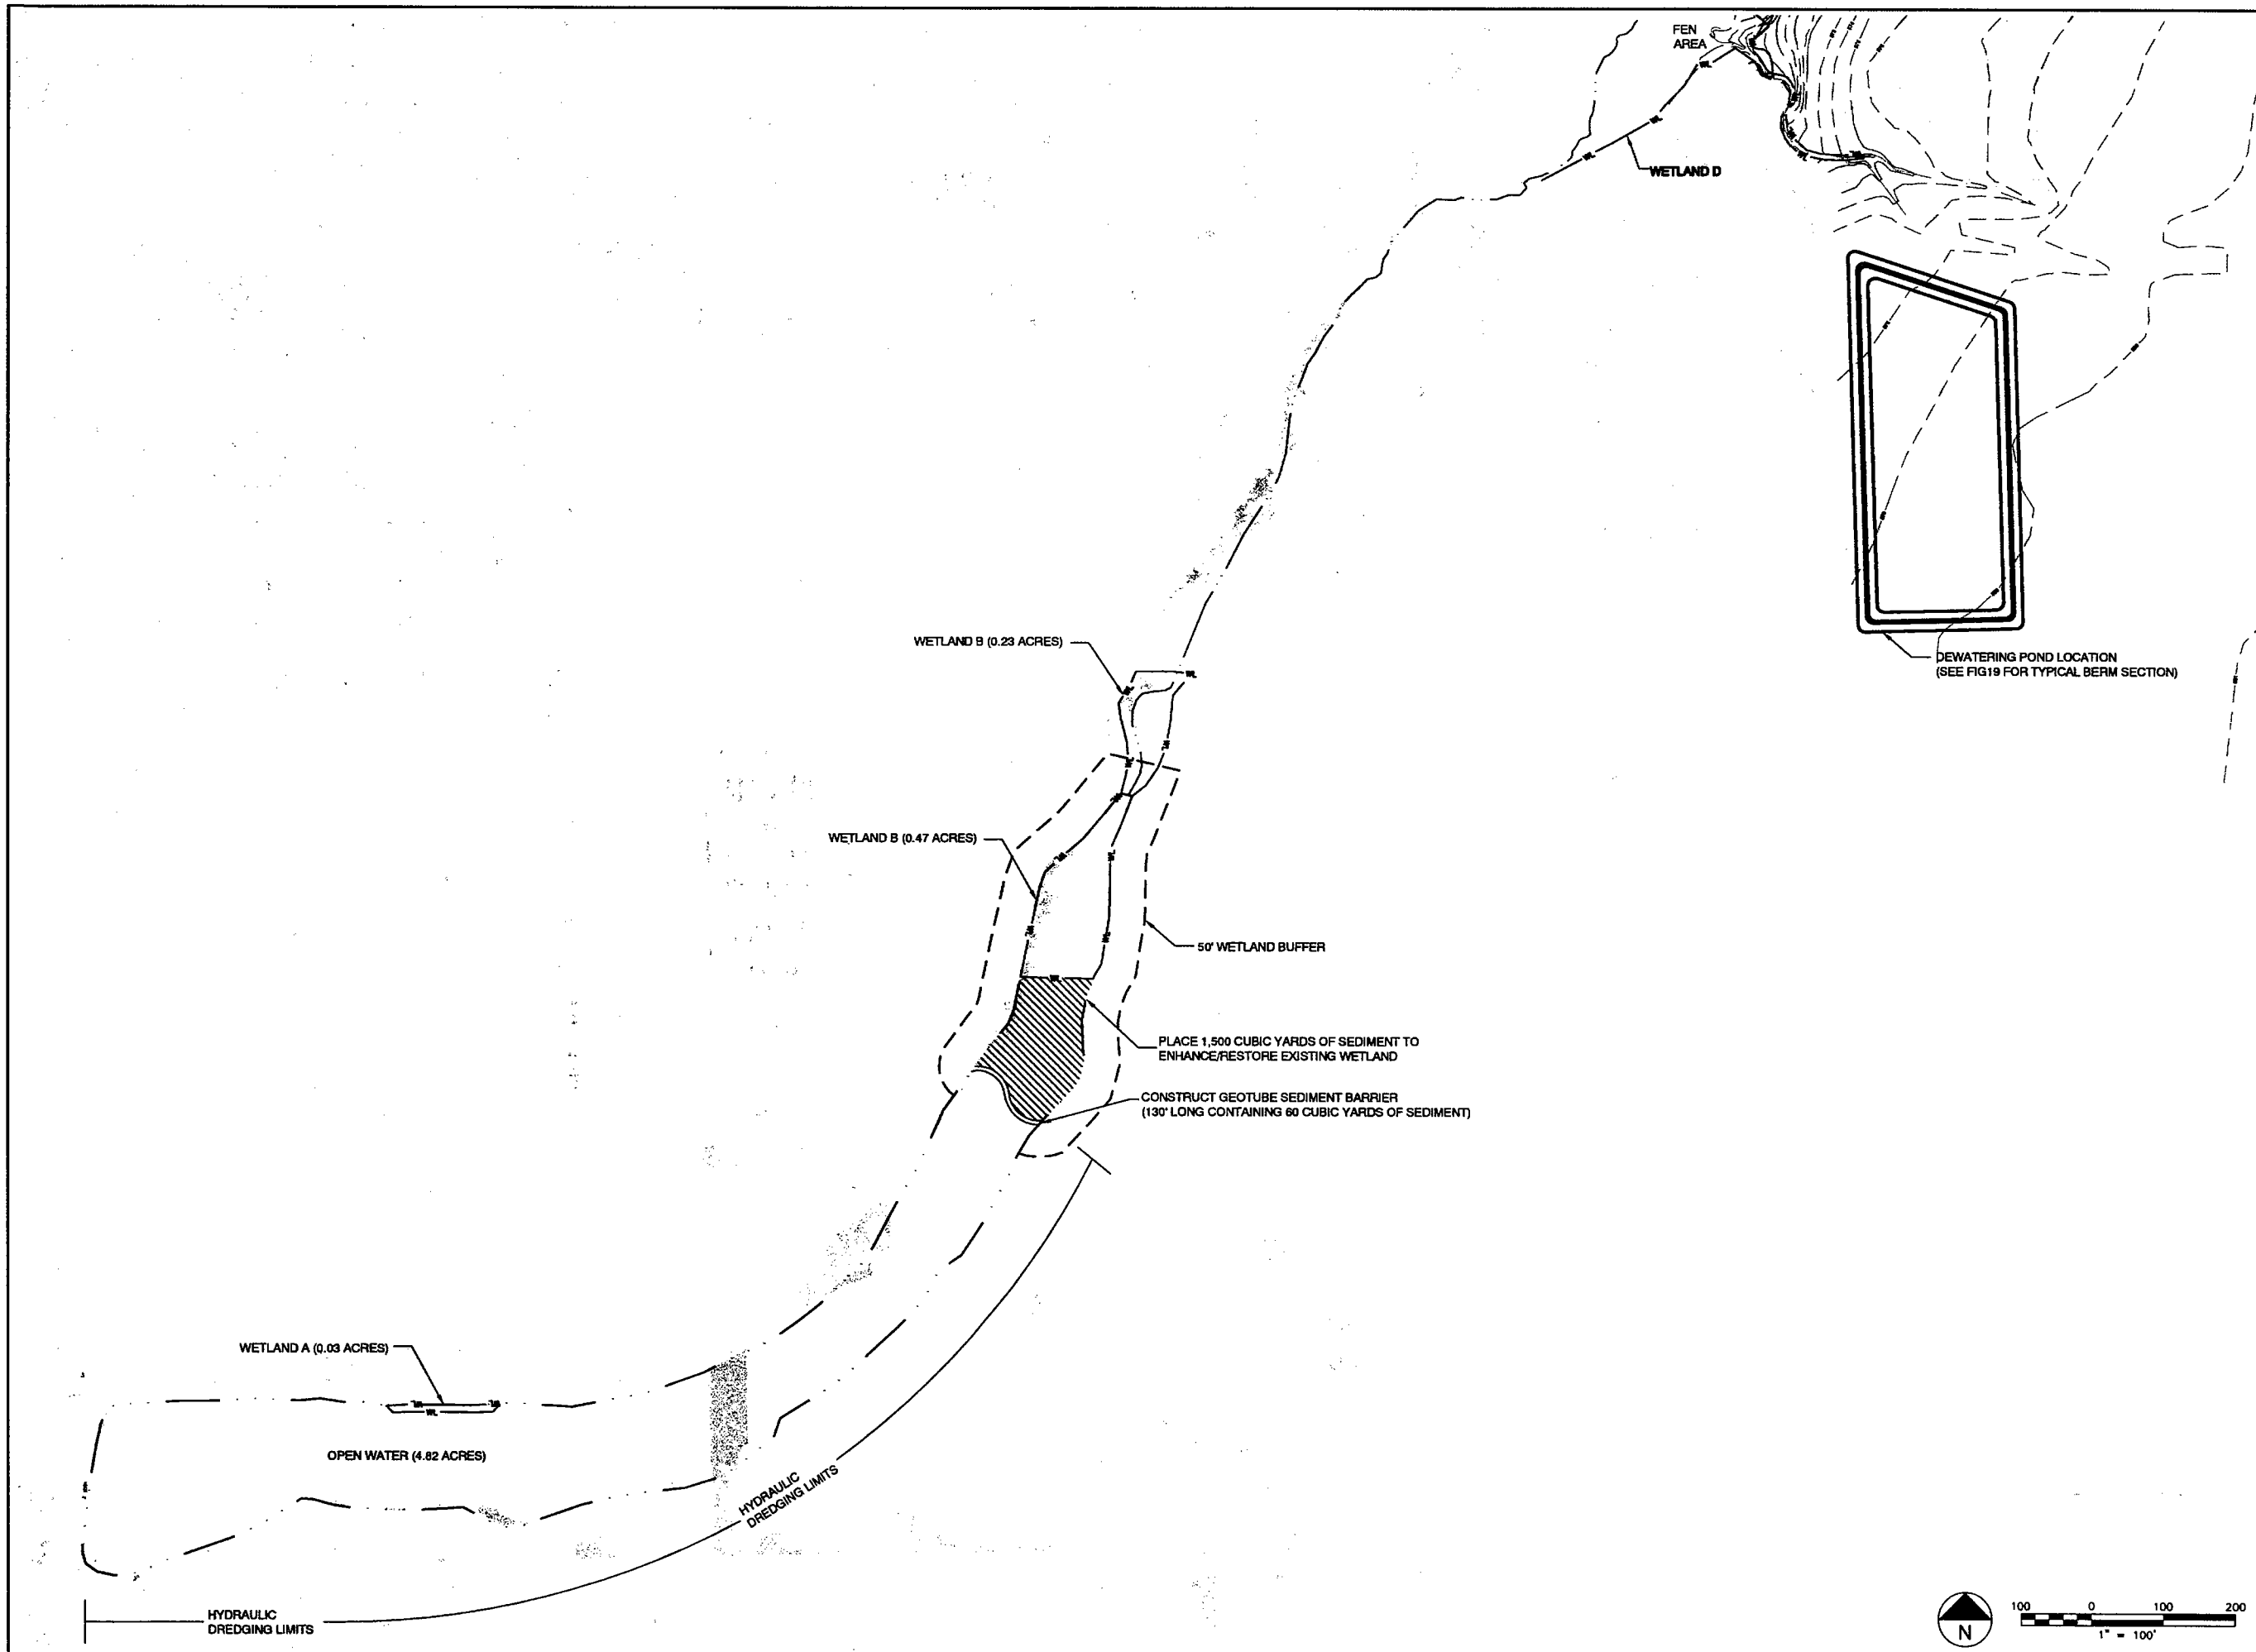

STS | AECOM

847-279-2500

www.stsconsultants.com

Copyright 2006 ©
By: STS Consultants, Ltd.

JOLIET JUNIOR COLLEGE
1215 HOUBOLT ROAD
JOLIET, ILLINOIS 60431

LAKE MANAGEMENT PROJECT

DREDGING PLAN

Issued

Rev	Date	Description

Designed:	MIB	10/30/2006
Drawn:	MIB	10/30/2006
Checked:	WJW	10/30/2006
Approved:	WJW	10/30/2006

PROJECT NUMBER
200606159

SHEET REFERENCE NUMBER
FIG20

x:\PROJECTS\200606159\02200606159-FIG20.dwg; 7/31/2009 9:56:16 AM; BAKER, MICHAEL