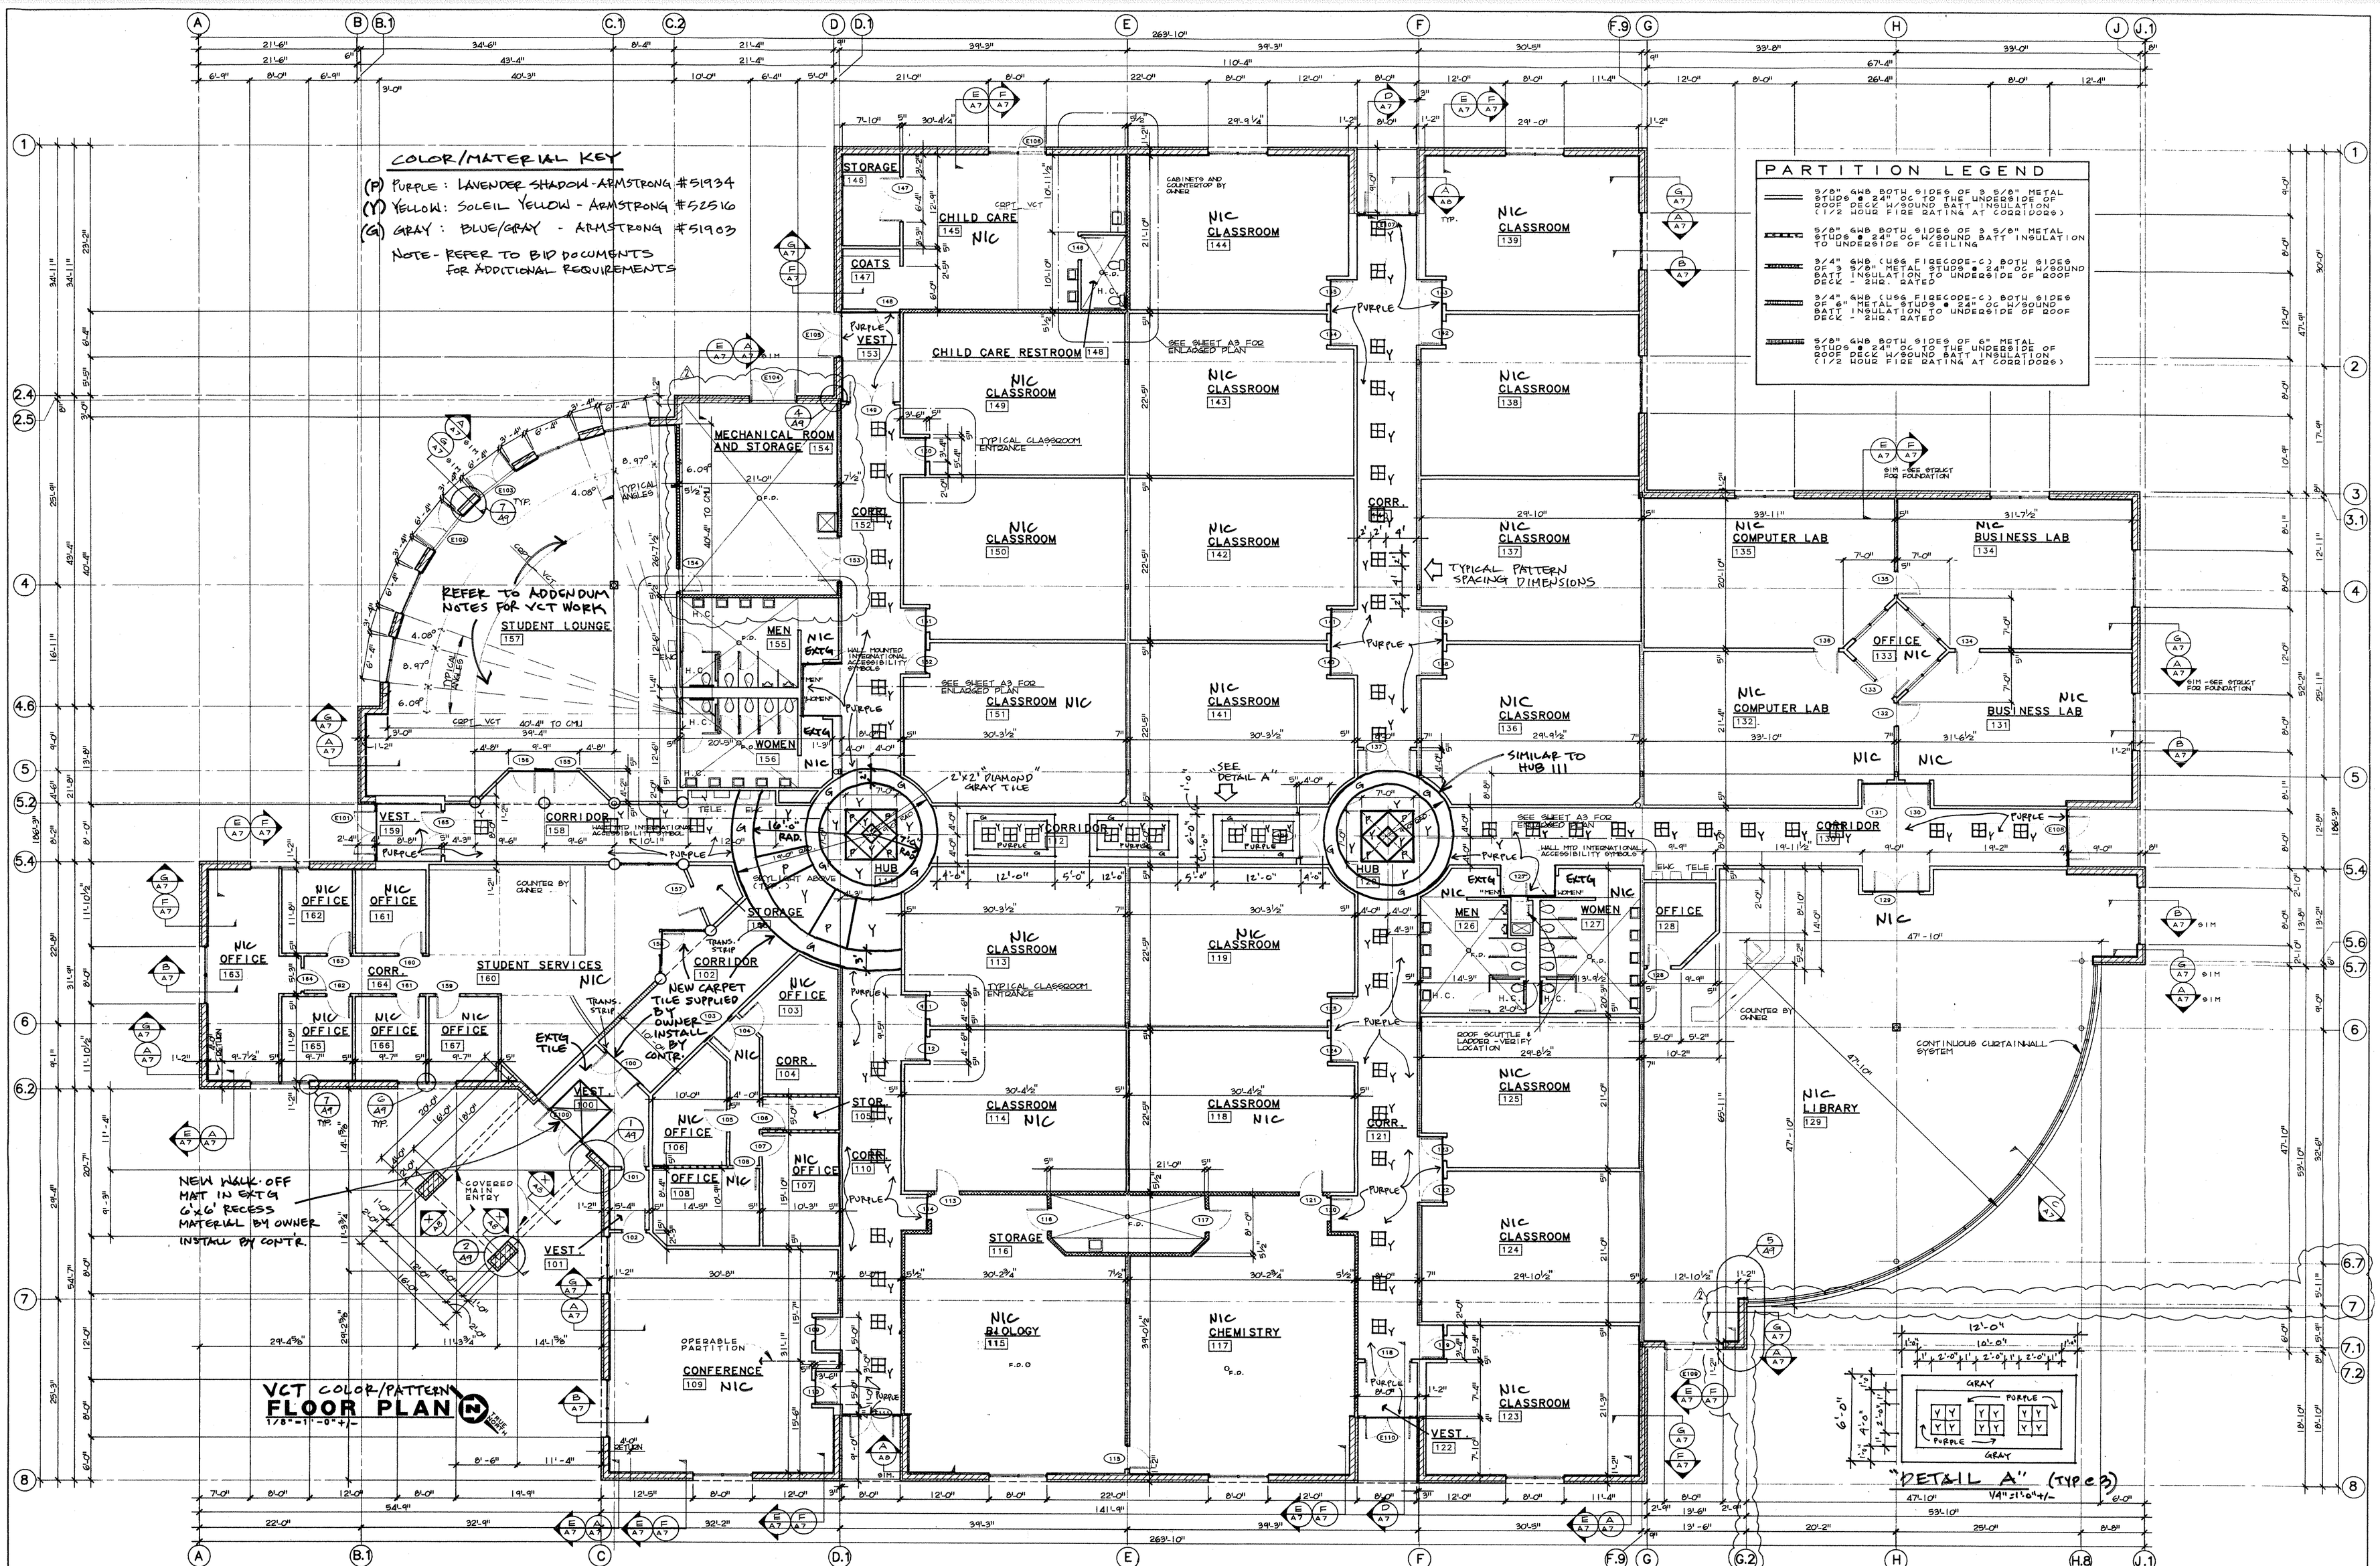

ARCHITECT

CONSULTANT
RON KIRSININKAS
ARCHITECT
RKIRSININKAS@GMAIL.COM
630.239.9570

REVISIONS

PROJECT NAME VCT REPLACEMENT
NORTH CAMPUS
JOLIET JUNIOR COLLEGE
135TH STREET
ROMEOVILLE, ILLINOIS

DATE
MAY 14, 2010
BID NUMBER B10023

SHEET NUMBER
A2
OF SHEETS